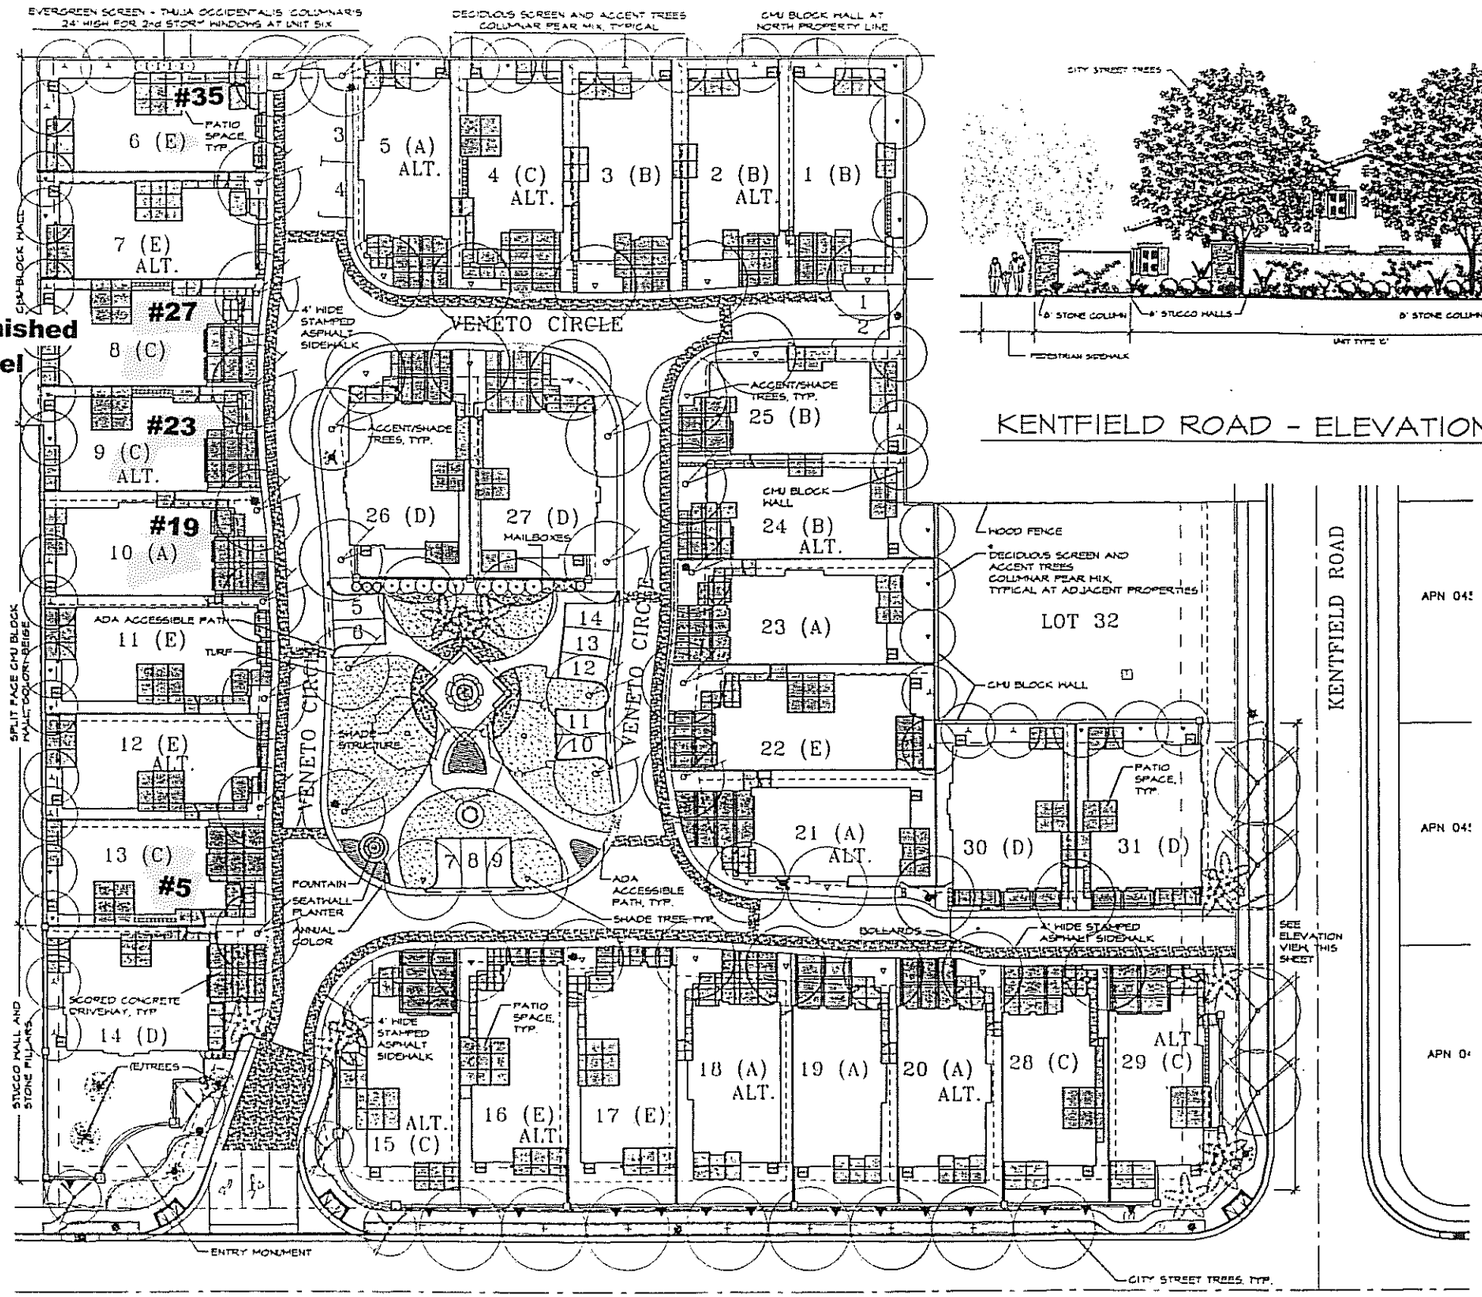

SITE PLAN VIEW

SCALE: 1" = 20'-0"

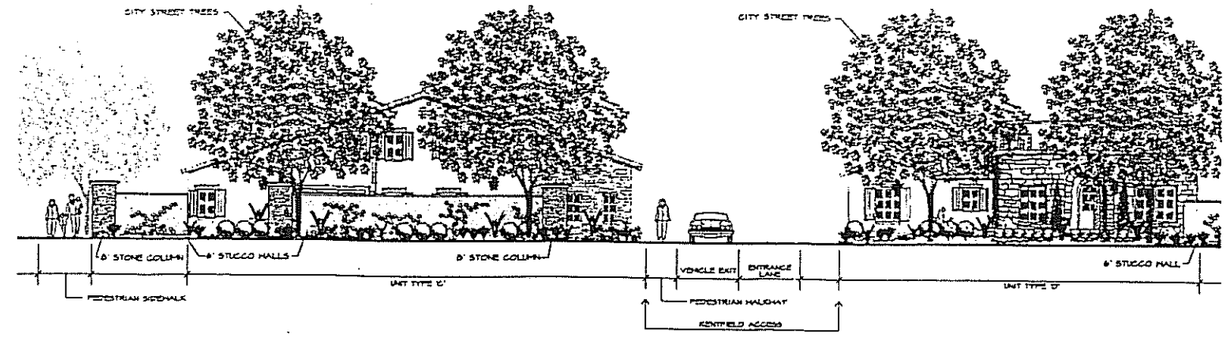

KENTFIELD ROAD - ELEVATION VIEW

SCALE: 1/8" = 1'-0"

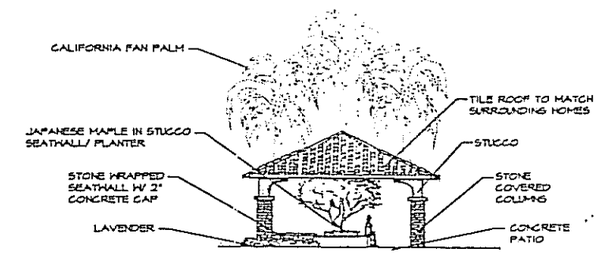

PARK - SHADE STRUCTURE

SCALE: 1/8"= 1'-0"

ELEVATION VIEW

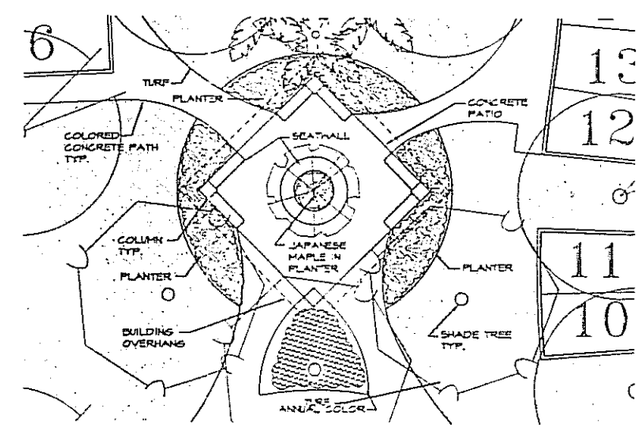

PARK - SHADE STRUCTURE

SCALE: 1/8"= 1'-0"

PLAN VIEW

SORRENTO DESIGNER HOMES

SITE MASTER PLAN

Prepared by:

LAND IMAGE
LANDSCAPE ARCHITECTS & PLANNERS
627 BROADWAY, CHICO, CALIFORNIA
PHONE (530) 899-1811 · FAX (530) 899-1420

PROJECT NUMBER 04-789
DATE: FEBRUARY 11, 2005